




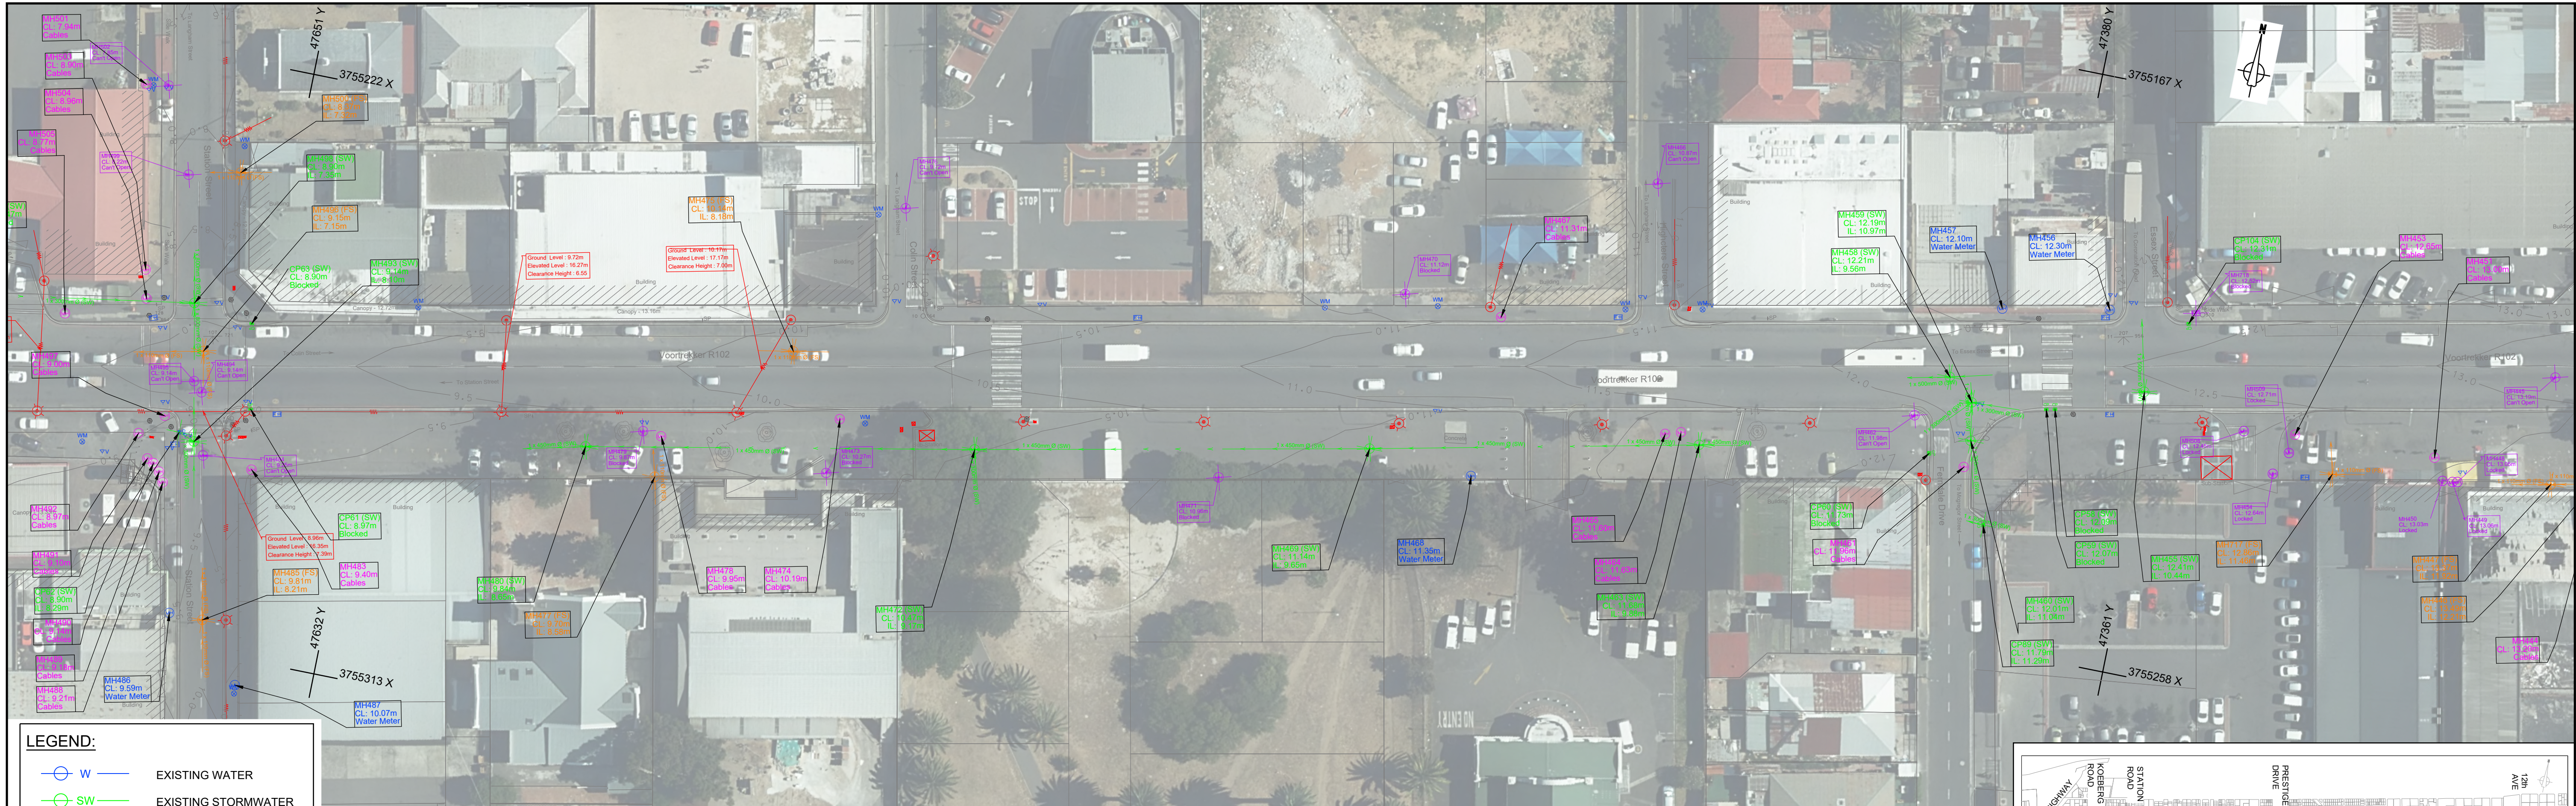

THIS DOCUMENT HAS BEEN PREPARED IN ACCORDANCE WITH THE SCOPE OF HHO'S APPOINTMENT. HHO ACCEPTS NO LIABILITY FOR ANY USE OF THIS DOCUMENT OTHER THAN BY ITS CLIENT AND ONLY FOR THE PURPOSES FOR WHICH IT WAS PREPARED AND PROVIDED. © HHO 2016 DO NOT SCALE FROM THIS DRAWING. ONLY WRITTEN DIMENSIONS SHALL BE USED. DIMENSIONS AND LEVELS ARE TO BE VERIFIED ON SITE BY THE CONTRACTOR BEFORE COMMENCING ANY WORK. ANY DISCREPANCIES ARE TO BE REPORTED TO THE ENGINEER FOR VERIFICATION. ON ORIGINAL 0 10 20 30 40 50 60mm		<table><thead><tr><th>Rev</th><th>Date</th><th>MM</th><th>TR</th><th>PF</th><th>ISSUED FOR INFORMATION</th><th>Consultant Revision Details</th><th>IFI</th><th>Status</th></tr></thead><tbody><tr><td>A</td><td>07/2026</td><td></td><td></td><td></td><td></td><td></td><td></td><td></td></tr></tbody></table>		Rev	Date	MM	TR	PF	ISSUED FOR INFORMATION	Consultant Revision Details	IFI	Status	A	07/2026								Client CITY OF CAPE TOWN ISIXEKO SASEKAPA STAD KAAPSTAD Making progress possible. Together.		Client Approval Paul Faria 20080318		Project Title VOORTREKKER ROAD CORRIDOR PHASE 1B		Drawing Title EXISTING SERVICES LAYOUT SHEET 1 OF 3		Client Number CPX.0010465	
Rev	Date	MM	TR	PF	ISSUED FOR INFORMATION	Consultant Revision Details	IFI	Status																							
A	07/2026																														
												Scale 1:500 @ A1																			
												Drawing Number HHO-7504-705-1401																			
												Rev A																			

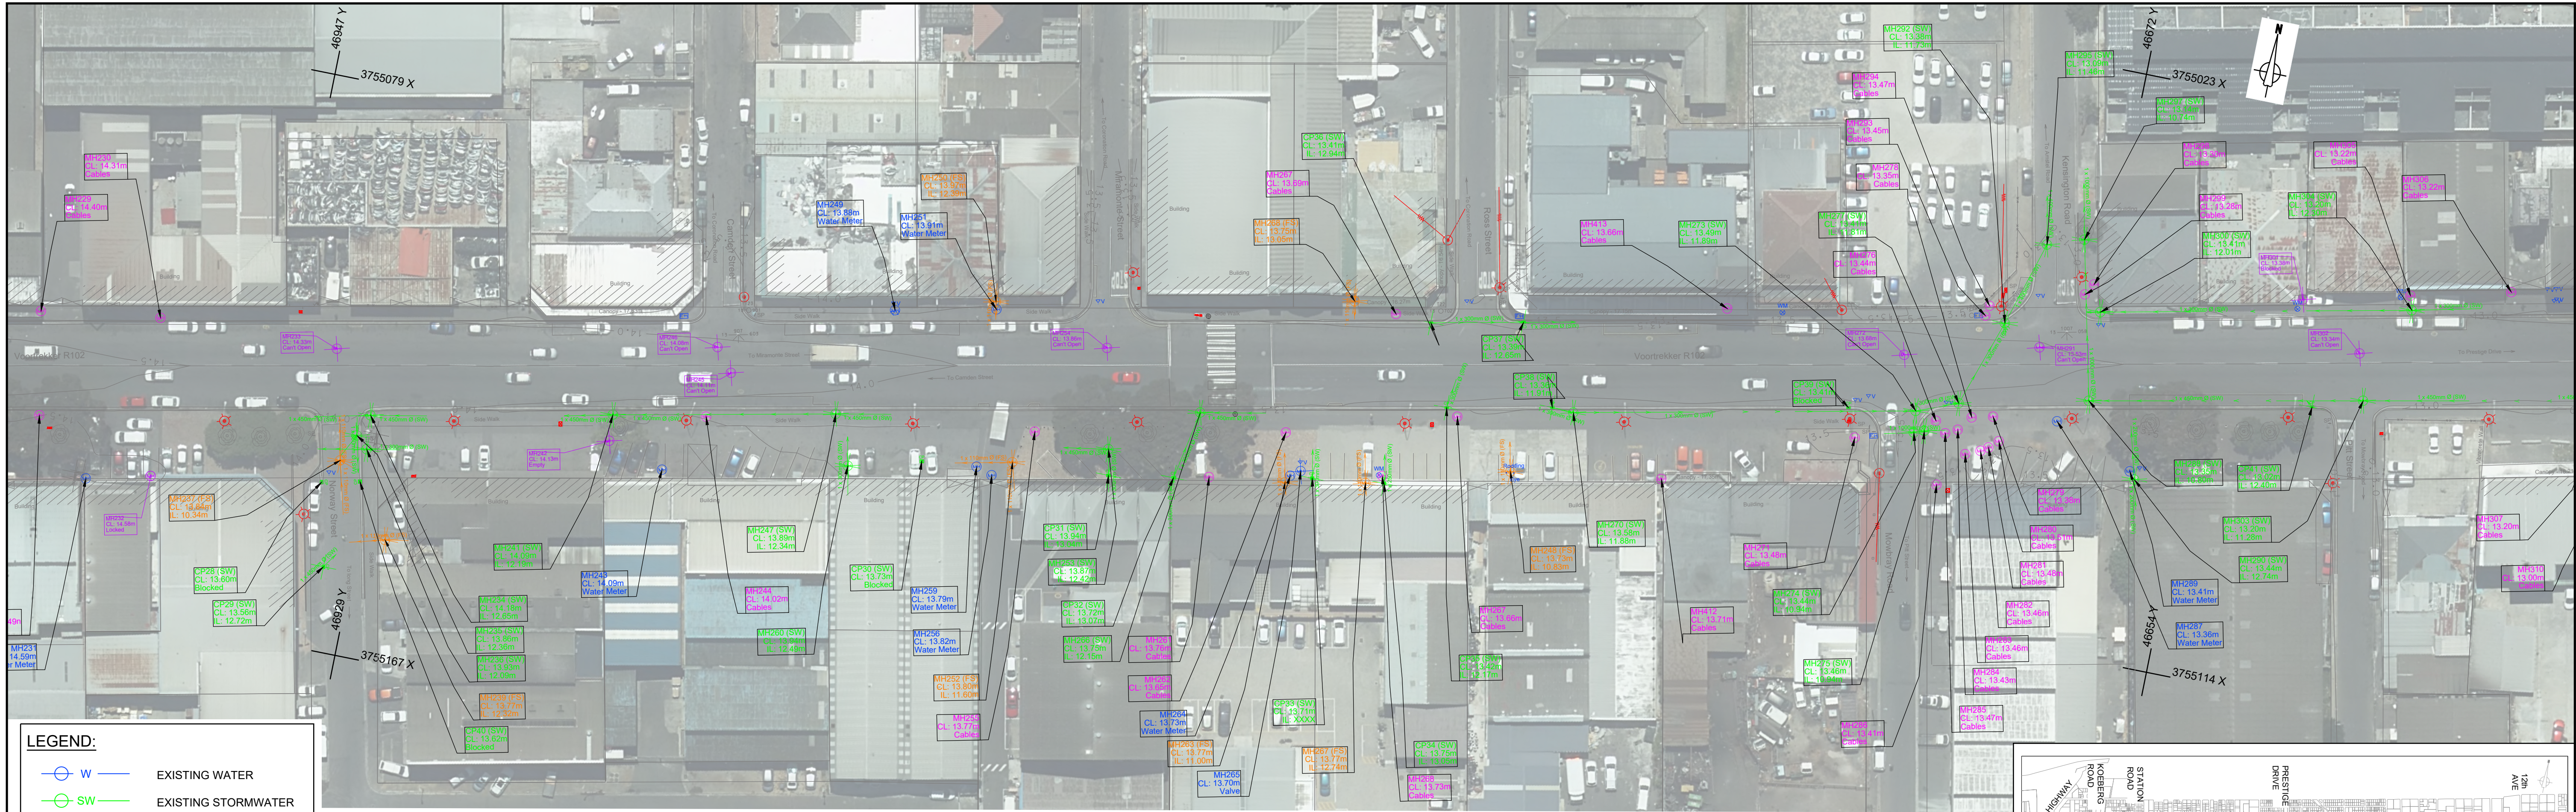


THIS DOCUMENT HAS BEEN PREPARED IN ACCORDANCE WITH THE SCOPE OF HHO'S APPOINTMENT. HHO ACCEPTS NO LIABILITY FOR ANY USE OF THIS DOCUMENT OTHER THAN BY ITS CLIENT AND ONLY FOR THE PURPOSES FOR WHICH IT WAS PREPARED AND PROVIDED. © HHO 2018		DO NOT SCALE FROM THIS DRAWING. ONLY WRITTEN DIMENSIONS SHALL BE USED. DIMENSIONS AND LEVELS ARE TO BE VERIFIED ON SITE BY THE CONTRACTOR BEFORE COMMENCING ANY WORK. ANY DISCREPANCIES ARE TO BE REPORTED TO THE ENGINEER FOR VERIFICATION.					
ON ORIGINAL		0 10 20 30 40 50 60mm					
Rev	Date	MM	TR	PF	ISSUED FOR INFORMATION	IF1	Status
A	07/2026	MM	TR	PF	ISSUED FOR INFORMATION	IF1	Status
Consultant Revision Details							
Client							
CITY OF CAPE TOWN ISIXEKO SASEKAPA STAD KAAPSTAD							
Making progress possible. Together.							
Client Approval		Date		Project Title		Client Number	
Consultant Name		PR Eng No.		VOORTREKKER ROAD CORRIDOR PHASE 1B		CPX.0010465	
PAUL FARIA		20080318		Drawing Title		Scale	
Consultant Signature		Date		EXISTING SERVICES LAYOUT SHEET 2 OF 3		1:500 @ A1	
8001		8001		Drawing Number		Rev	
HHO-7504-705-1402		A		14 FLOOR, THE TOWERS SOUTH, 2 HERTZOG BOULEVARD, CAPE TOWN, SOUTH AFRICA, 8001		TEL: +27 21 425 2870 WEB: www.hho.co.za EMAIL: enquiries@hho.co.za	
Mathewm...data\7504\7504 Voortrekker Road (F&V)\70 Urban\03 Drawings\05 Services\HHO-7504-705-1401-1403 Rev A.dwg 17/07/2026							

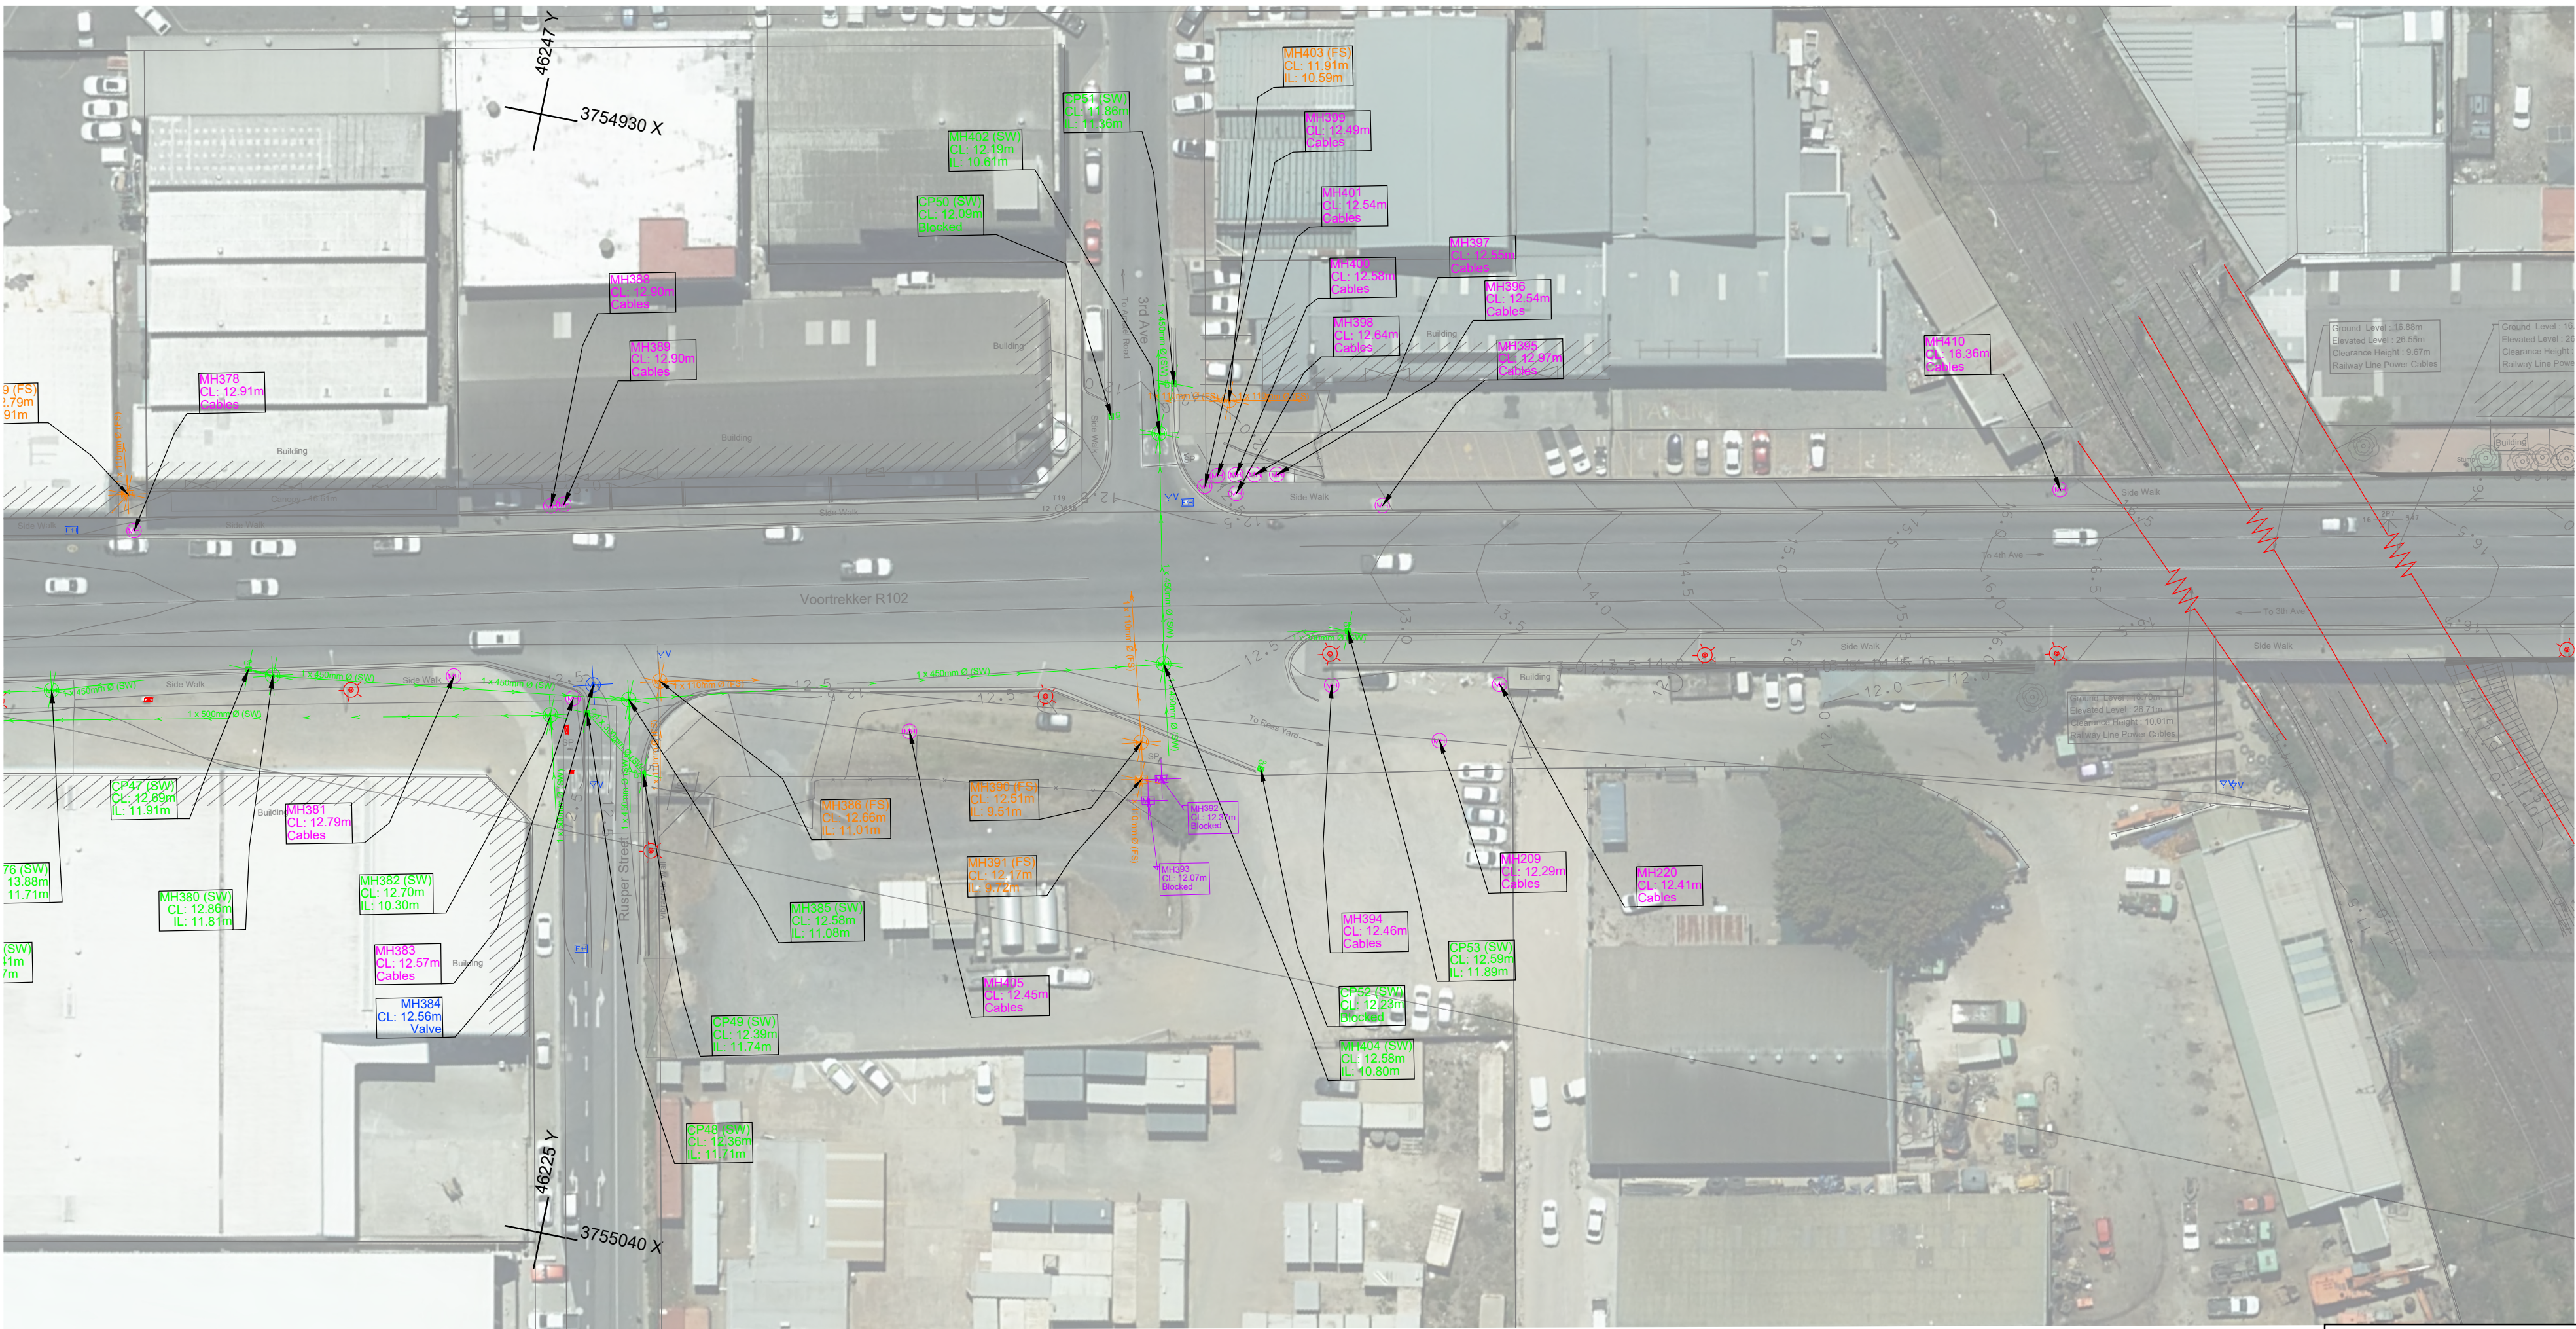


LEGEND:

- EXISTING WATER
- EXISTING STORMWATER
- EXISTING TELECOM
- EXISTING SEWER
- BLOCKED OR SEALED MH
- EXISTING ELECTRICAL

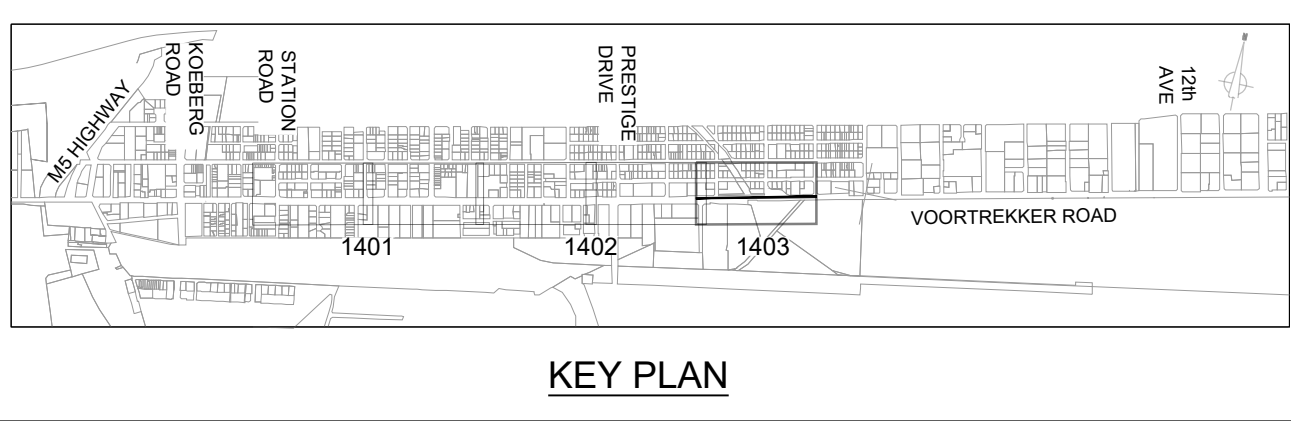

THIS DOCUMENT HAS BEEN PREPARED IN ACCORDANCE WITH THE SCOPE OF HHO'S APPOINTMENT. HHO ACCEPTS NO LIABILITY FOR ANY USE OF THIS DOCUMENT OTHER THAN BY ITS CLIENT AND ONLY FOR THE PURPOSES FOR WHICH IT WAS PREPARED AND PROVIDED. © HHO 2018

DO NOT SCALE FROM THIS DRAWING. ONLY WRITTEN DIMENSIONS SHALL BE USED. DIMENSIONS AND LEVELS ARE TO BE VERIFIED ON SITE BY THE CONTRACTOR BEFORE COMMENCING ANY WORK. ANY DISCREPANCIES ARE TO BE REPORTED TO THE ENGINEER FOR VERIFICATION.

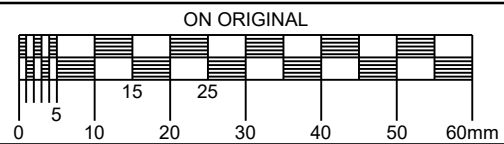

A	07/2026	MM	TR	PF	ISSUED FOR INFORMATION	IFI
Rev	Date	Prepared by	Checked by	Approved by	Consultant Revision Details	Status

Client

CITY OF CAPE TOWN
ISIXEKO SASEKAPA
STAD KAAPSTAD

Making progress possible. Together.

Client Approval	Date
Consultant Name	PR Eng No.
PAUL FARIA	20080318
Consultant Signature	Date

Project Title

**VOORTREKKER ROAD CORRIDOR
PHASE 1B**

Drawing Title

**EXISTING SERVICES LAYOUT
SHEET 3 OF 3**

hho

14 FLOOR, THE TOWERS SOUTH,
2 HERTZOG BOULEVARD,
CAPE TOWN, SOUTH AFRICA,
8001

TEL: +27 21 425 2870
WEB: www.hho.co.za
EMAIL: enquiries@hho.co.za

Client Number	CPX.0010465
Scale	1:500 @ A1
Drawing Number	HHO-7504-705-1403
Rev	A