

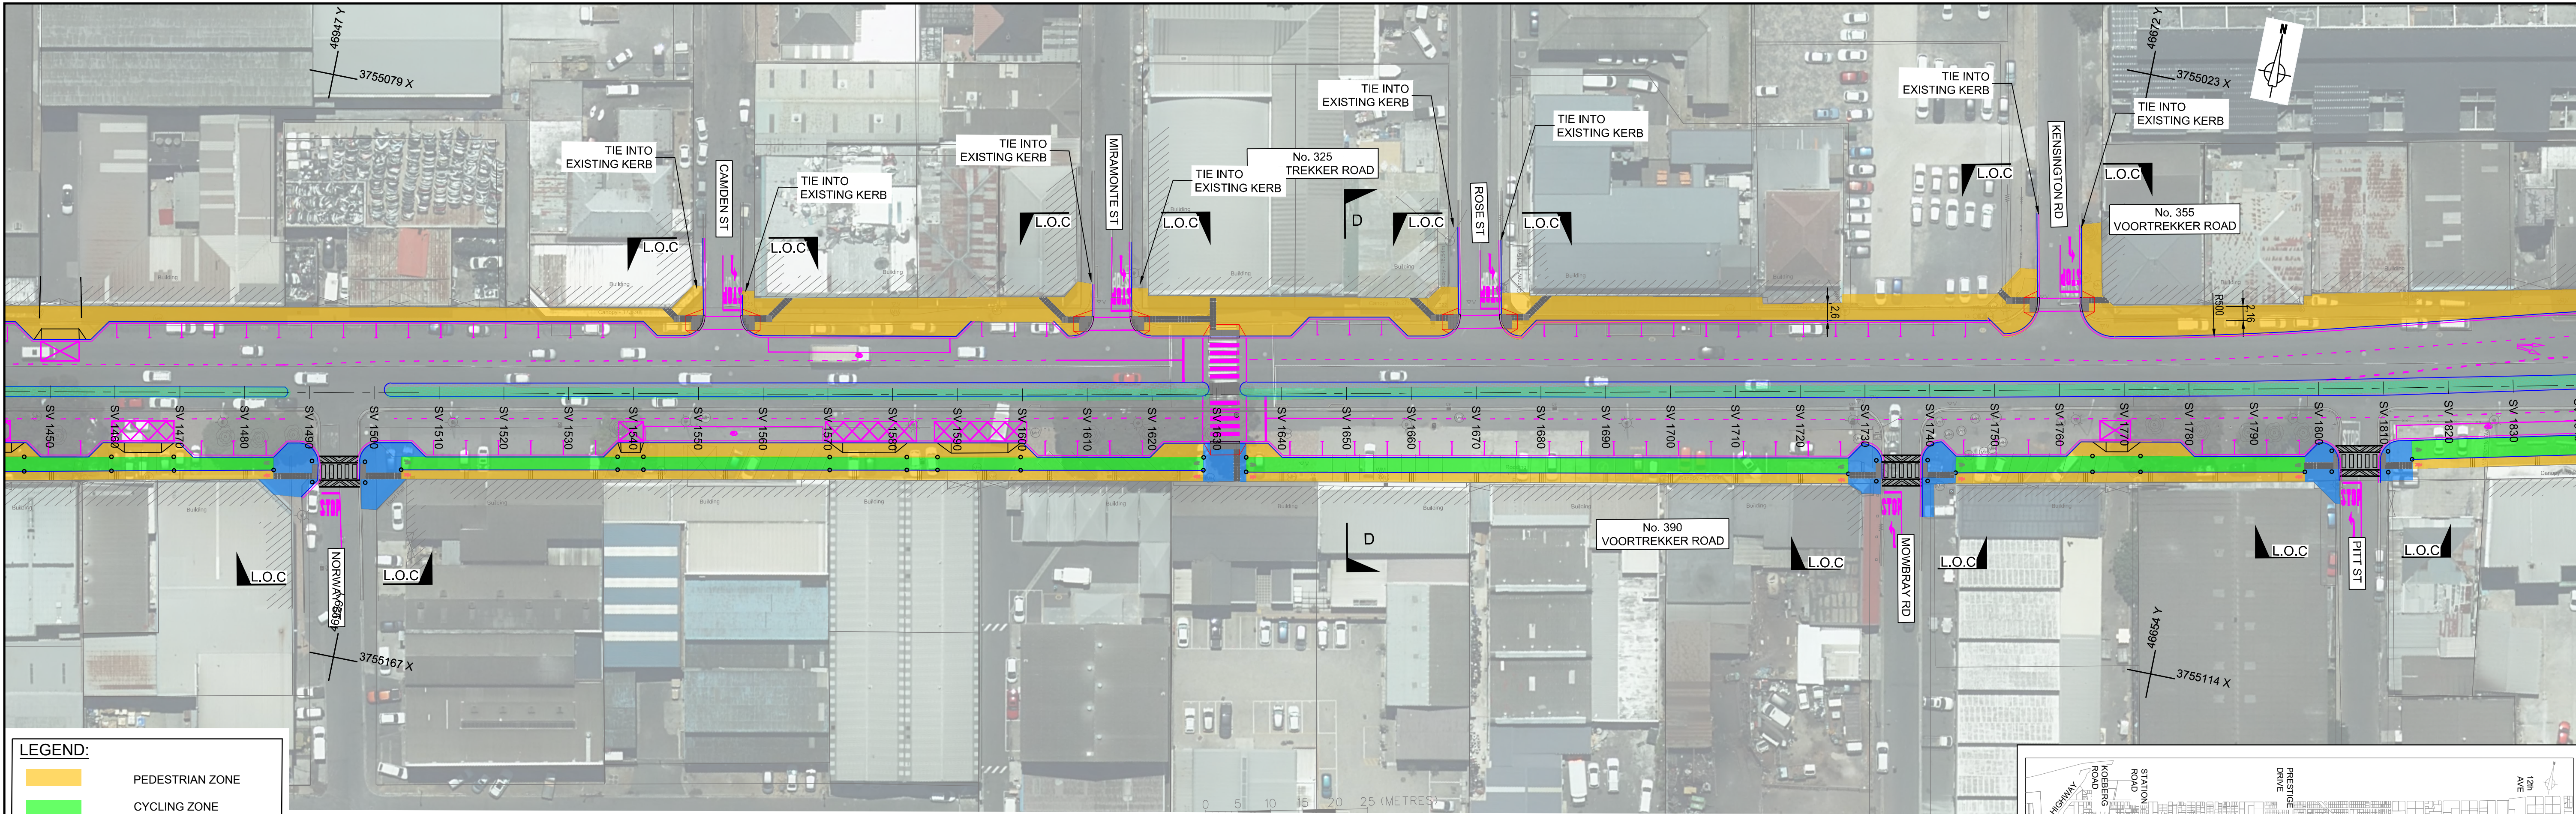


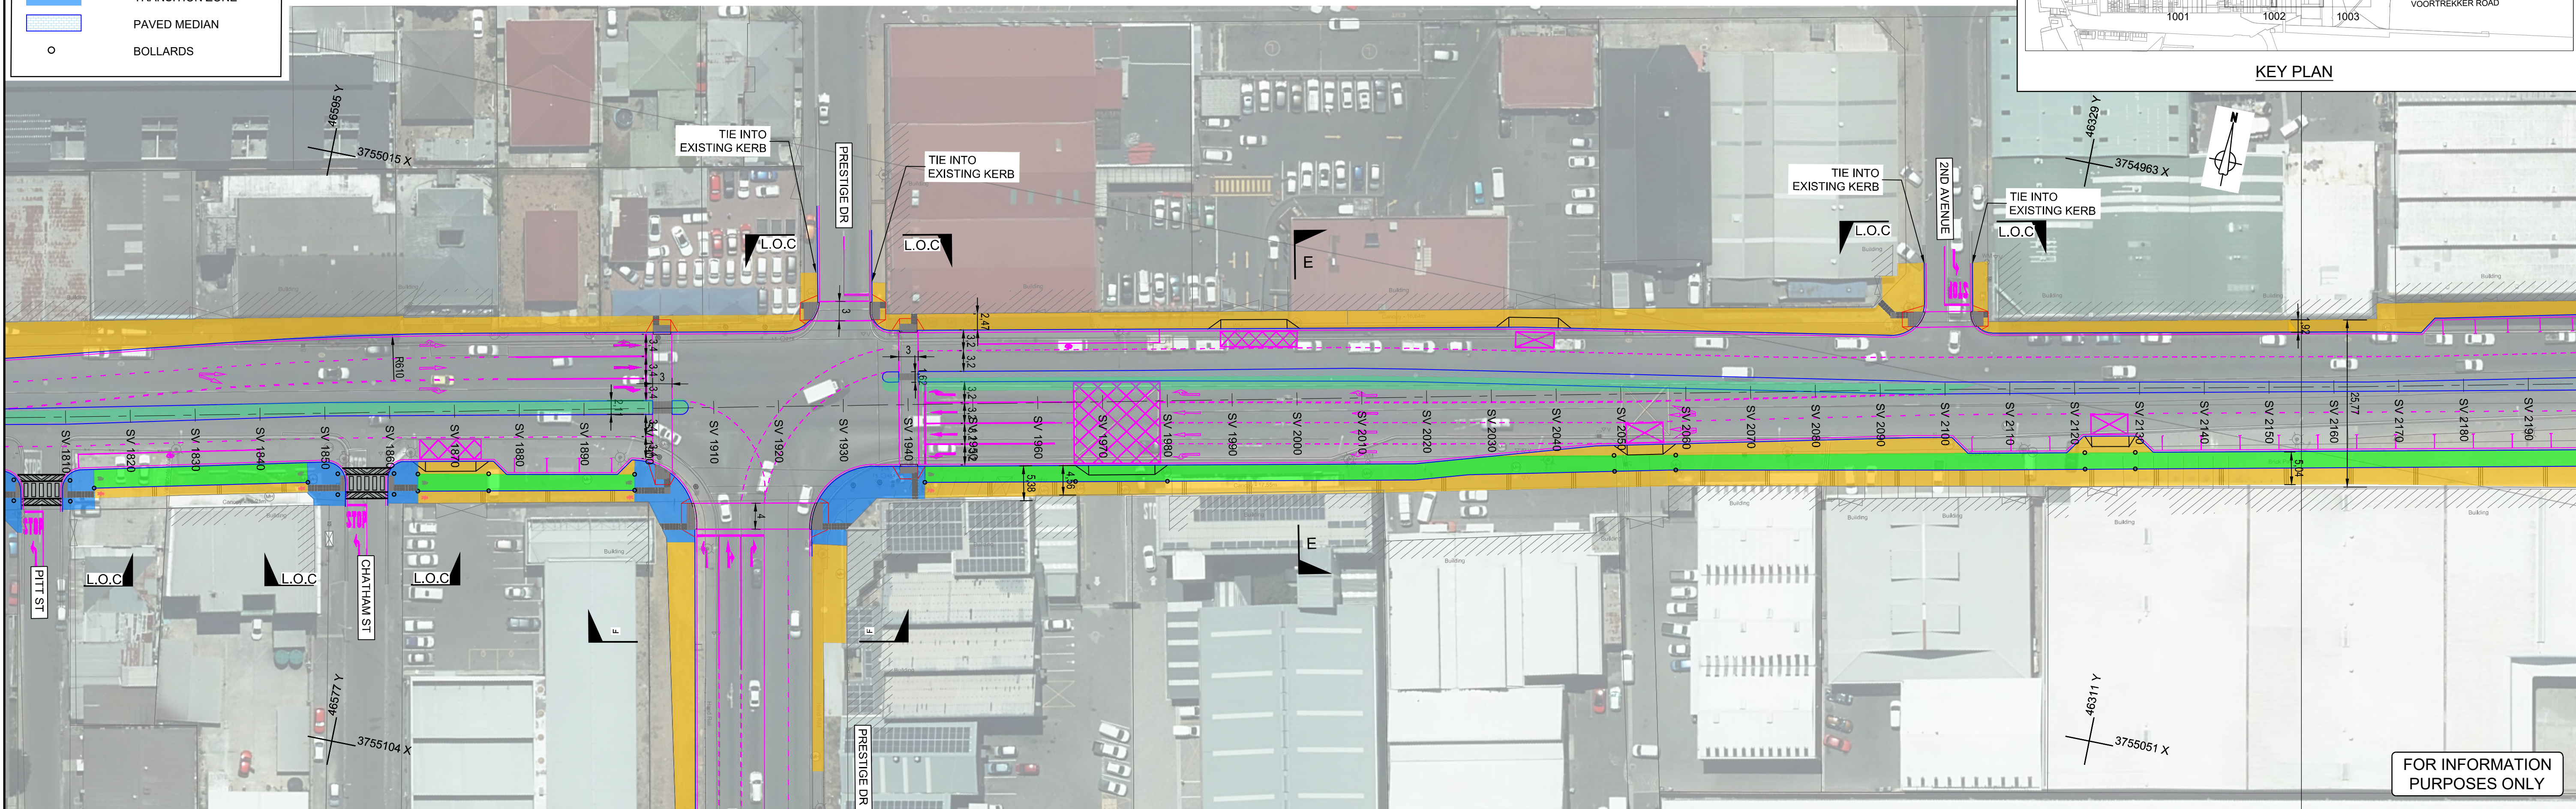

LEGEND:

- PEDESTRIAN ZONE
- CYCLING ZONE
- TRANSITION ZONE
- PAVED MEDIAN
- BOLLARDS

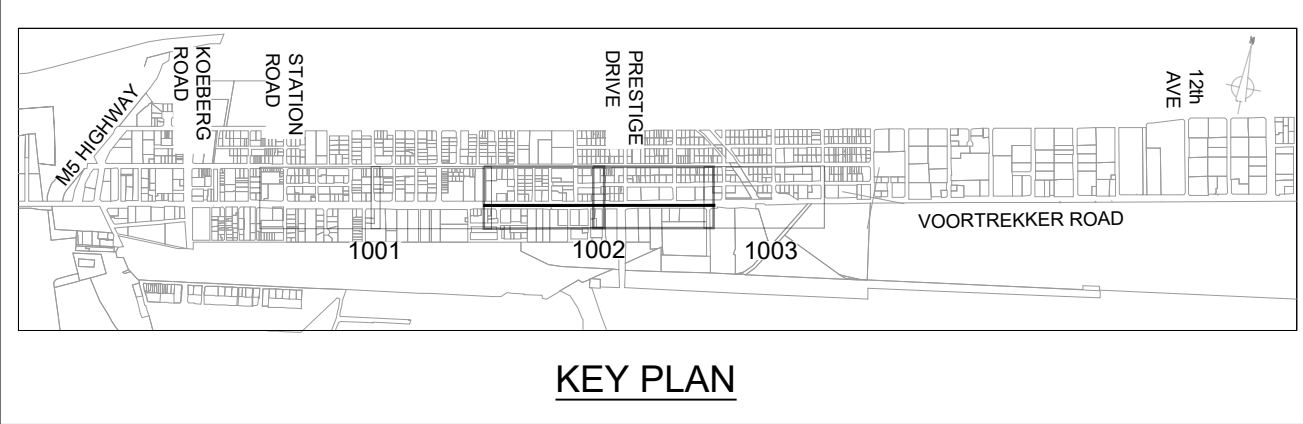

THIS DOCUMENT HAS BEEN PREPARED IN ACCORDANCE WITH THE SCOPE OF HHO'S APPOINTMENT. HHO ACCEPTS NO LIABILITY FOR ANY USE OF THIS DOCUMENT OTHER THAN BY ITS CLIENT AND ONLY FOR THE PURPOSES FOR WHICH IT WAS PREPARED AND PROVIDED. © HHO 2018

DO NOT SCALE FROM THIS DRAWING. ONLY WRITTEN DIMENSIONS SHALL BE USED. DIMENSIONS AND LEVELS ARE TO BE VERIFIED ON SITE BY THE CONTRACTOR BEFORE COMMENCING ANY WORK. ANY DISCREPANCIES ARE TO BE REPORTED TO THE ENGINEER FOR VERIFICATION.

ON ORIGINAL

0 5 10 20 30 40 50 60mm

Rev	Date	MM	TR	PF	ISSUED FOR INFORMATION	IF1
A	07/2026					

Client

CITY OF CAPE TOWN
ISIXEKO SASEKAPA
STAD KAAPSTAD

Making progress possible. Together.

Client Approval

Paul Faria

20080318

Project Title

**VOORTREKKER ROAD CORRIDOR
PHASE 1B**

Drawing Title

**GENERAL LAYOUT
SHEET 2 OF 3**

Client Number

CPX.0010465

Scale

1:500 @ A1

Drawing Number

HHO-7504-705-1002



Rev

A

14 FLOOR, THE TOWERS SOUTH,
2 HERTZOG BOULEVARD,
CAPE TOWN, SOUTH AFRICA,
8001

TEL: +27 21 425 2870
WEB: www.hho.co.za
EMAIL: enquiries@hho.co.za

Paul J:\data\7504-3750 Voortrekker Road (F&V)\70 Urban\03 Drawings\01 Layout Draw\HHO-7504-705-1001-1003 Rev A.dwg 23/07/2026

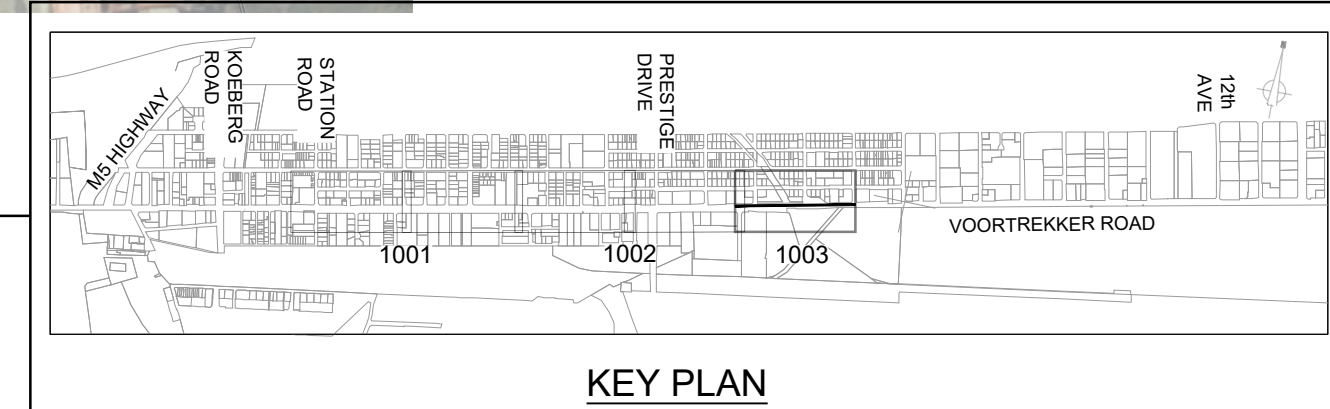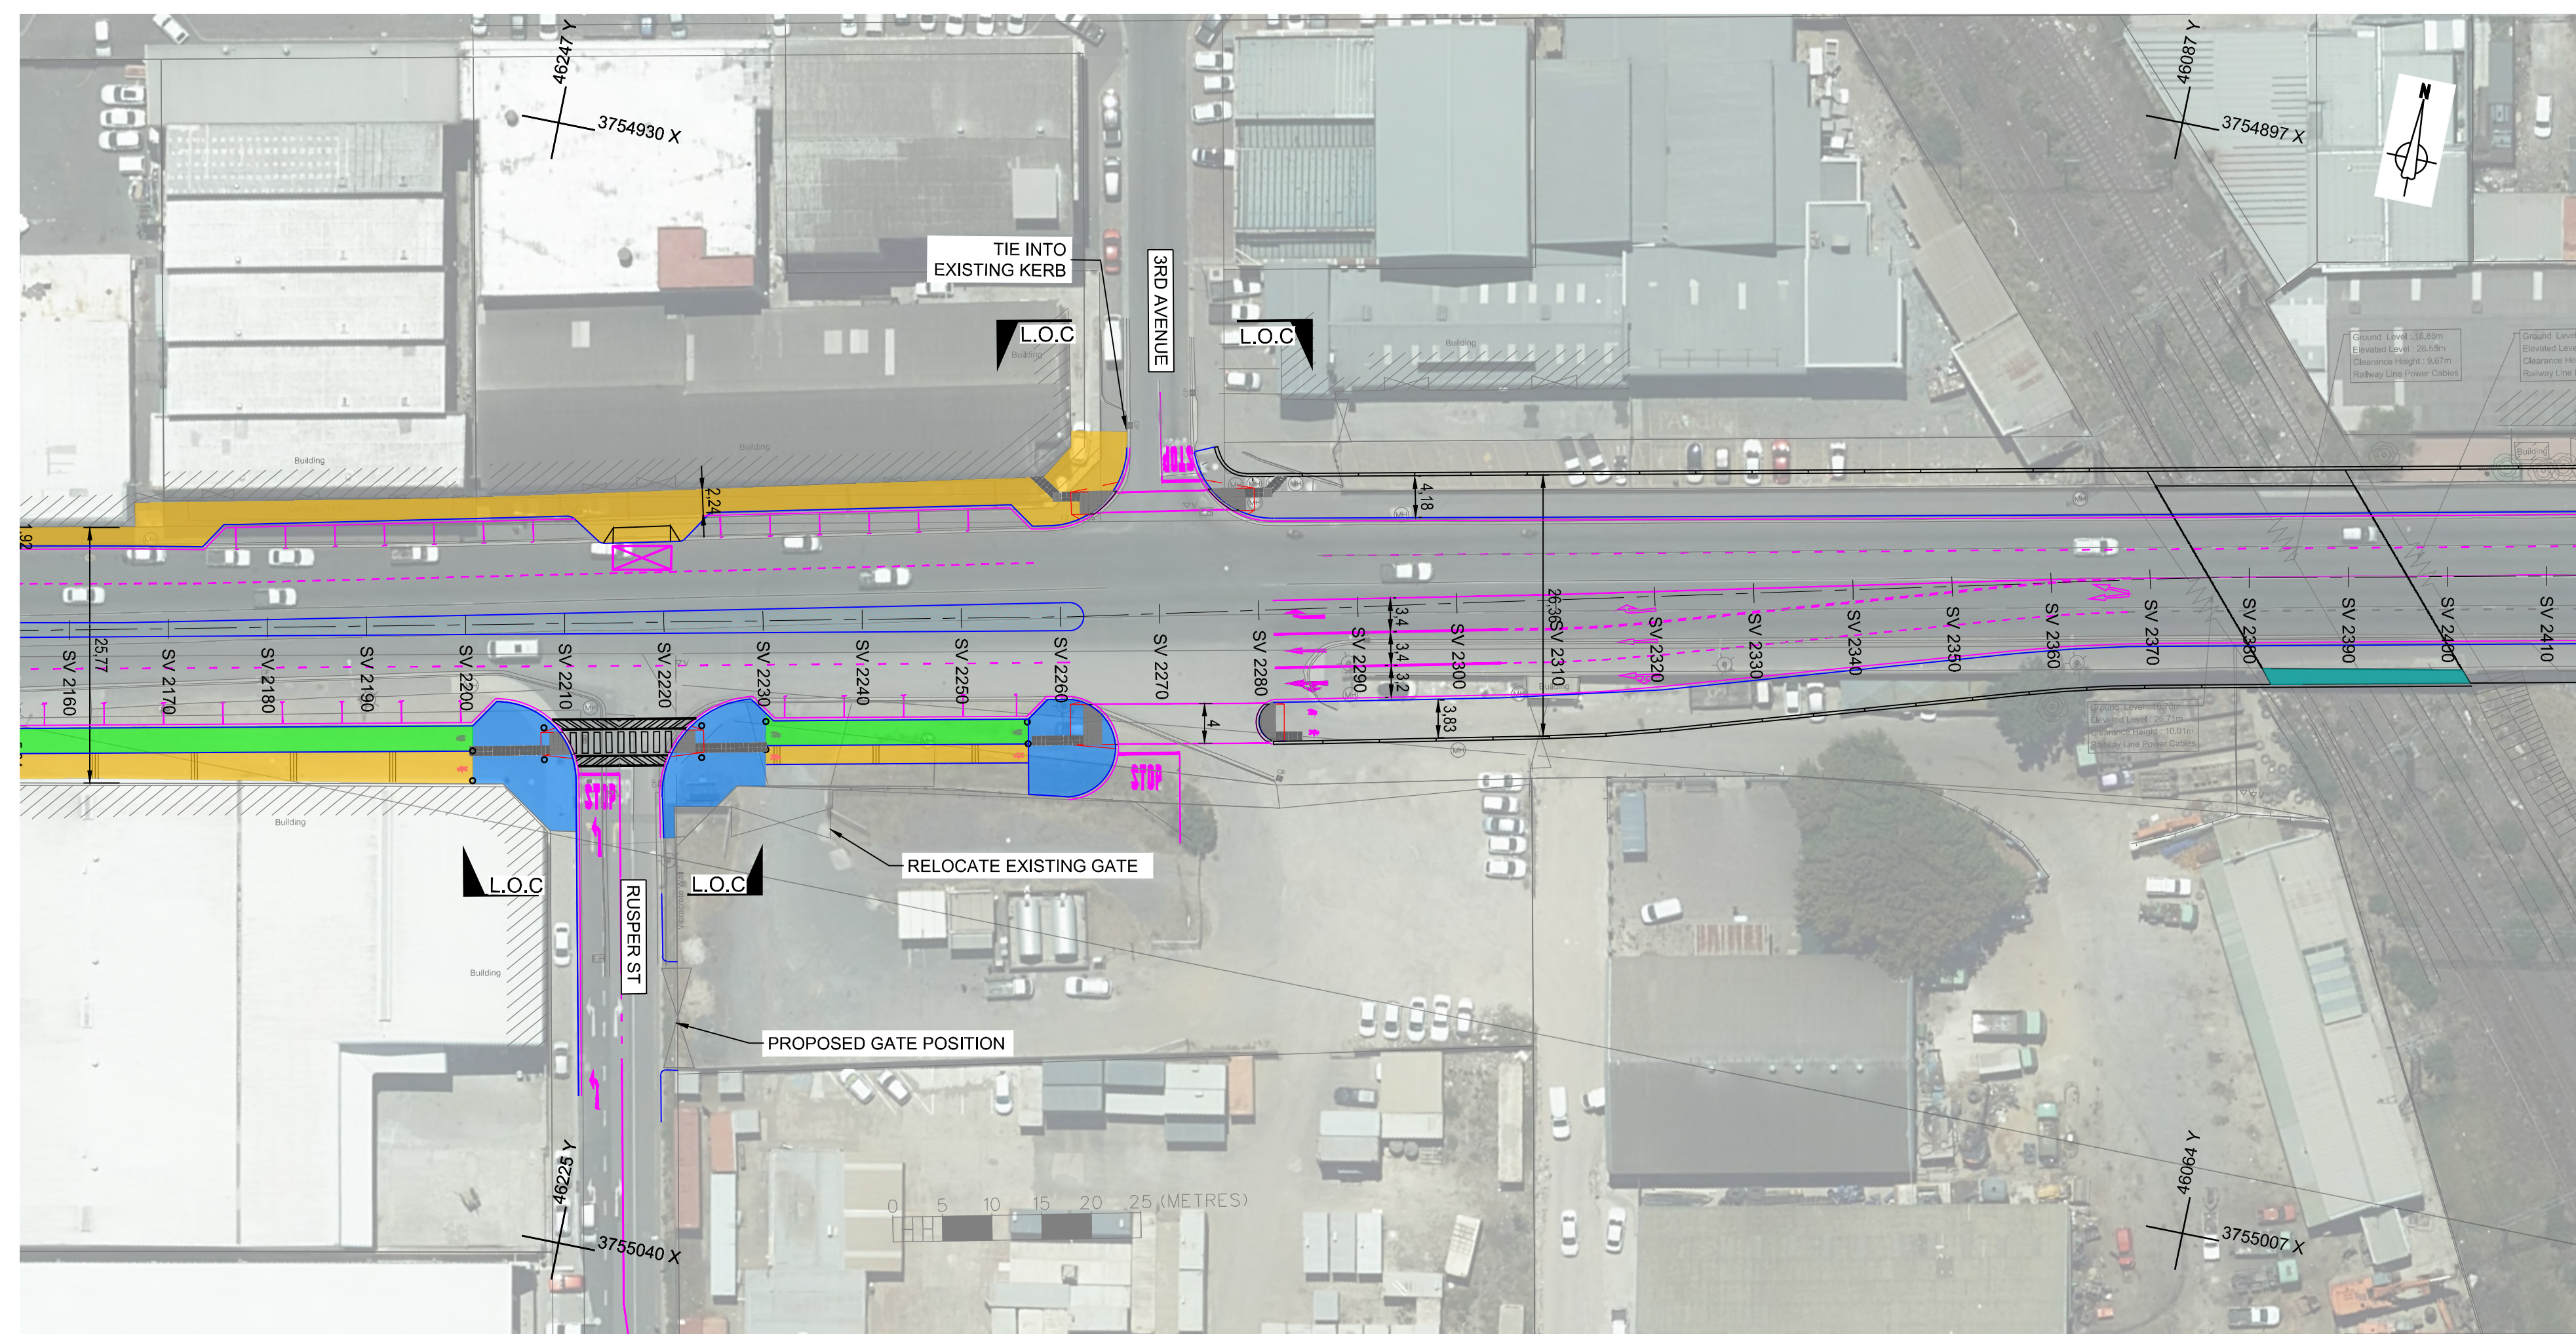


LEGEND:

-  PEDESTRIAN ZONE
 CYCLING ZONE
 TRANSITION ZONE
 PAVED MEDIAN
 BOLLARDS

THIS DOCUMENT HAS BEEN PREPARED IN ACCORDANCE WITH THE SCOPE OF HHO'S APPOINTMENT. HHO ACCEPTS NO LIABILITY FOR ANY USE OF THIS DOCUMENT OTHER THAN BY ITS CLIENT AND ONLY FOR THE PURPOSES FOR WHICH IT WAS PREPARED AND PROVIDED. © HHO 2018

DO NOT SCALE FROM THIS DRAWING. ONLY VERIFIED DIMENSIONS SHALL BE USED. DIMENSIONS AND LEVELS ARE TO BE VERIFIED ON SITE BY THE CONTRACTOR BEFORE COMMENCING ANY WORK. ANY DISCREPANCIES ARE TO BE REPORTED TO THE ENGINEER FOR VERIFICATION.

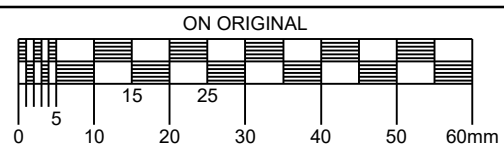[illegible]

Client Approval	Date
Consultant Name	PR Eng No.
PAUL FARIA	20080318
Consultant Signature	Date

Project Title
VOORTREKKER ROAD CORRIDOR PHASE 1B
Drawing Title
GENERAL LAYOUT SHEET 3 OF 3



14 FLOOR, THE TOWERS SOUTH,
2 HERTZOG BOULEVARD,
CAPE TOWN, SOUTH AFRICA,
8001

TEL: +27 21 425 2870
WEB: www.hho.co.za
EMAIL: enquiries@hho.co.za

Client Number	
CPX.0010465	
Scale	
1:500 @ A1	
Drawing Number	Rev
HHO-7504-705-1003	B

FOR INFORMATION
PURPOSES ONLY



A	07/2026	MM	TR	PF	ISSUED FOR INFORMATION				IFI
Rev	Date	Prepared by	Checked by	Approved by	Consultant Revision Details				Status



Client Approval	Date
Consultant Name	PR Eng No.
PAUL FARIA	20080318
Consultant Signature	Date

Drawn Title




LOCALITY PLAN
BI-DIRECTIONAL SHARED
NMT FACILITY



14 FLOOR, THE TOWERS SOUTH
2 HERTZOG BOULEVARD,
CAPE TOWN, SOUTH AFRICA,
8001

TEL: +27 21 425 2870
WEB: www.hho.co.za
EMAIL: enquiries@hho.co.za

Client Number CPX.0010465	
Scale NTS @ A1	
Drawing Number HHO-7504-705-1000	Rev A

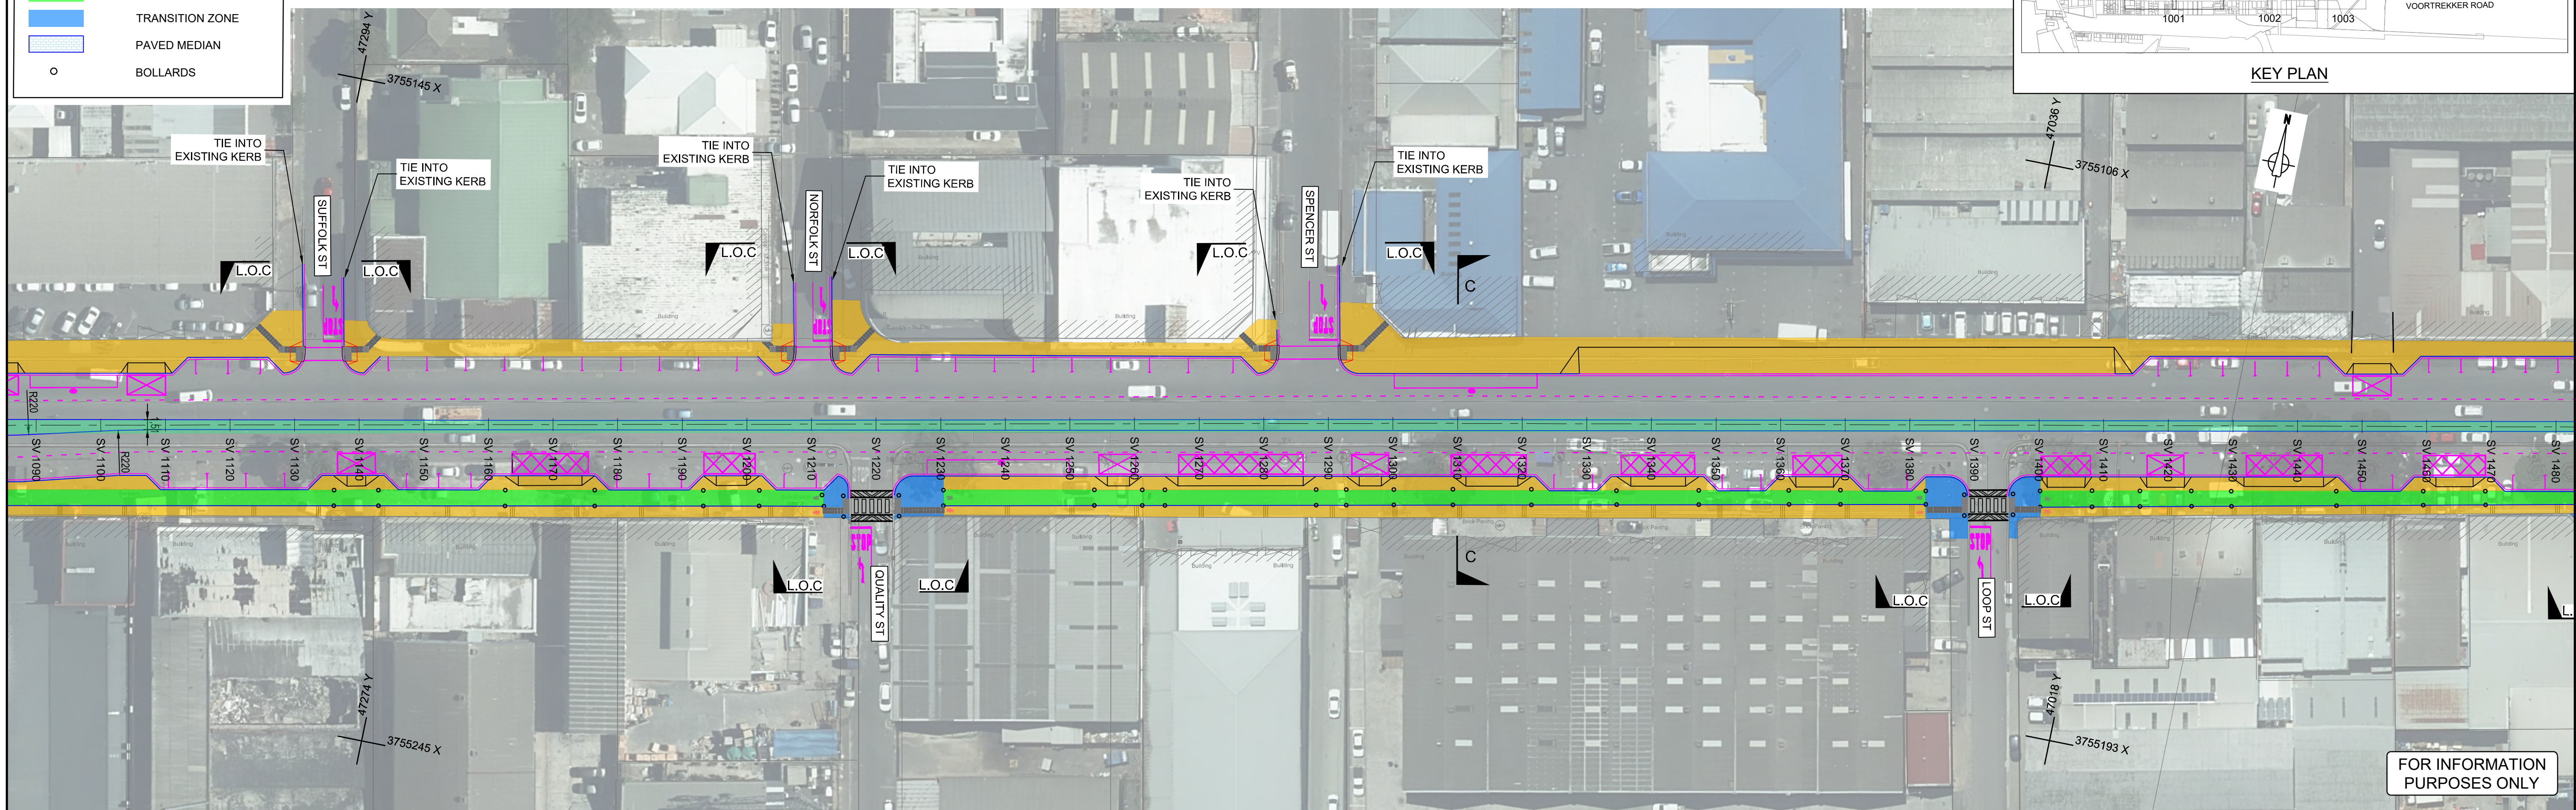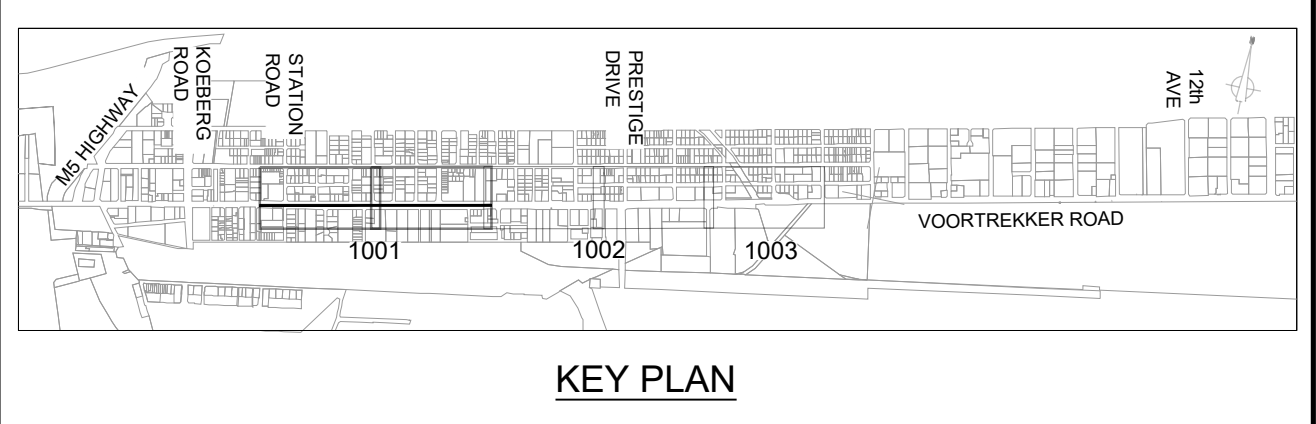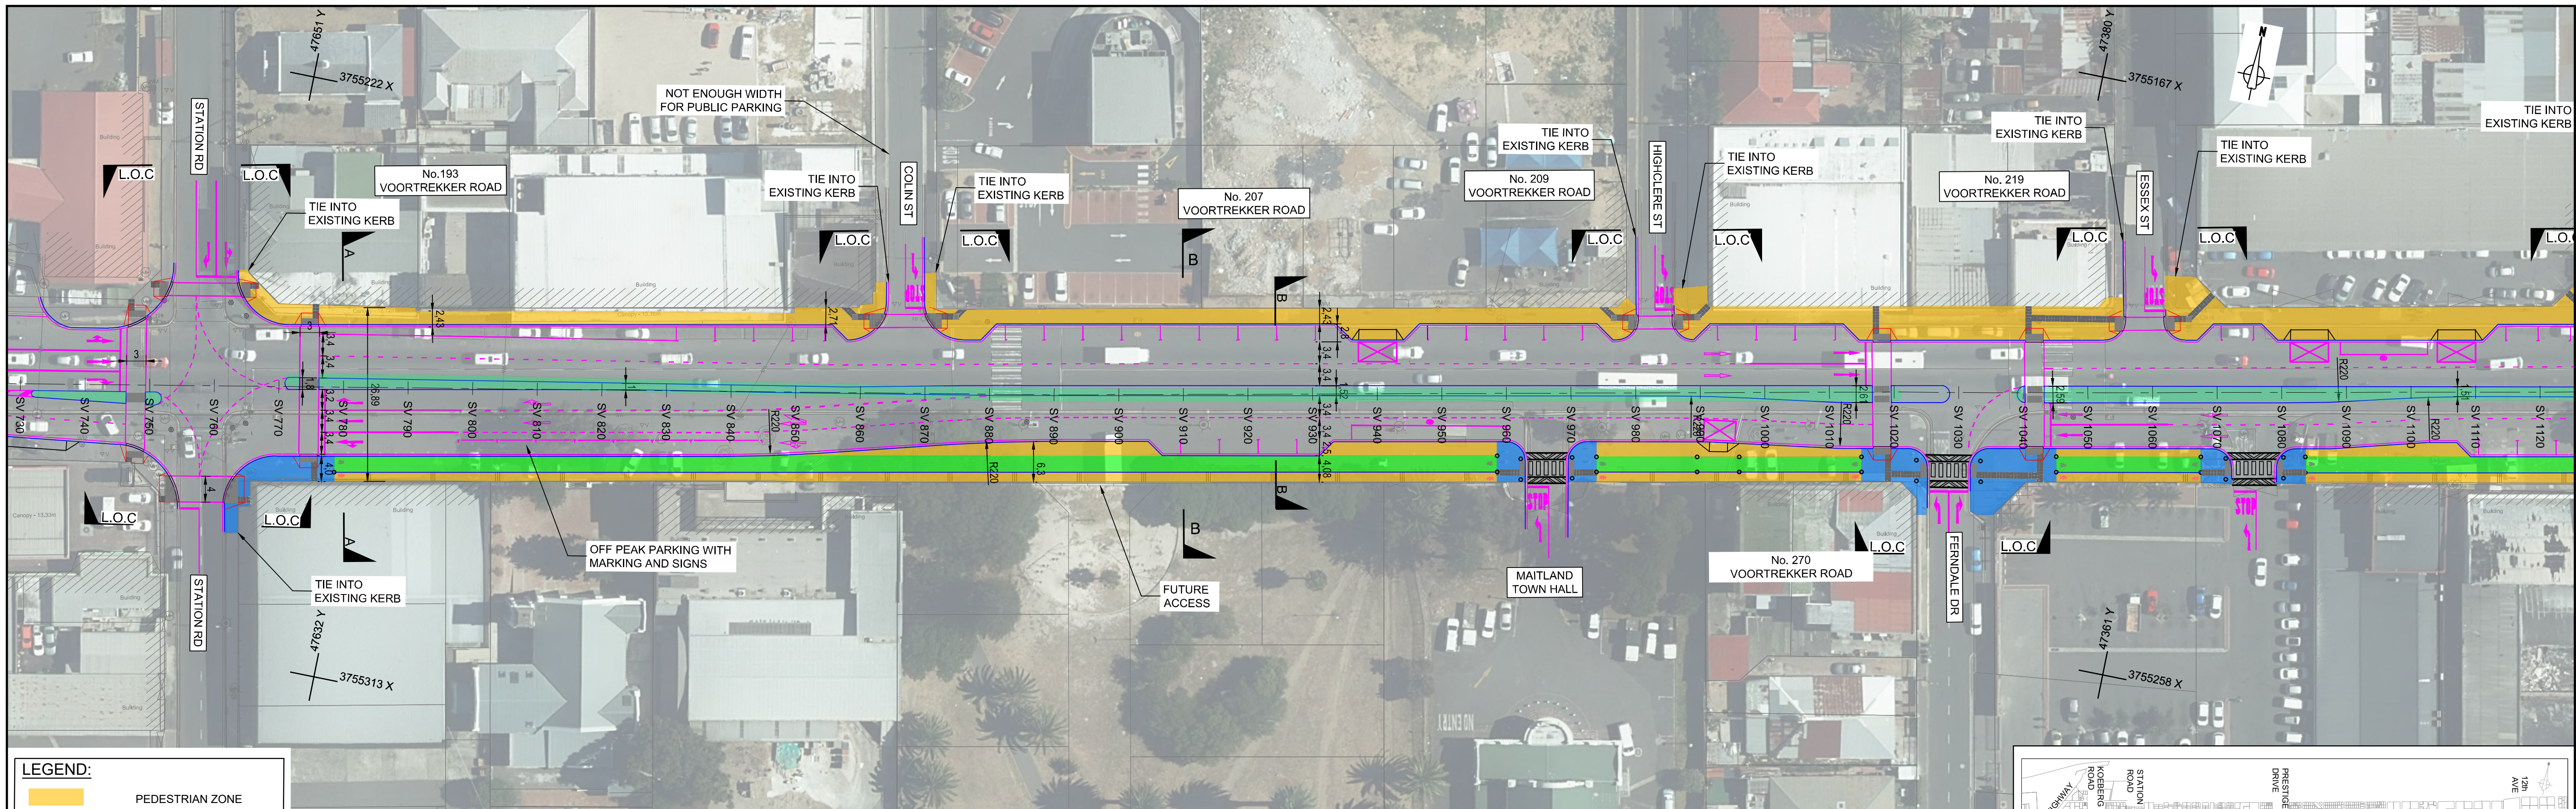

THIS DOCUMENT HAS BEEN PREPARED IN ACCORDANCE WITH THE SCOPE OF HHO'S APPOINTMENT. HHO ACCEPTS NO LIABILITY FOR ANY USE OF THIS DOCUMENT OTHER THAN BY ITS CLIENT AND ONLY FOR THE PURPOSES FOR WHICH IT WAS PREPARED AND PROVIDED. © HHO 2018

DO NOT SCALE FROM THIS DRAWING. ONLY WRITTEN DIMENSIONS SHALL BE USED. DIMENSIONS AND LEVELS ARE TO BE VERIFIED ON SITE BY THE CONTRACTOR BEFORE COMMENCING ANY WORK. ANY DISCREPANCIES ARE TO BE REPORTED TO THE ENGINEER FOR VERIFICATION.

ON ORIGINAL

Rev	Date	MM	TR	PF	ISSUED FOR INFORMATION	IF1
A	07/2026					

Client

CITY OF CAPE TOWN
ISIXEKO SASEKAPA
STAD KAAPSTAD

Making progress possible. Together.

Client Approval

Consultant Name
PAUL FARIA

Consultant Signature

Date
20080318

Project Title
VOORTREKKER ROAD CORRIDOR
PHASE 1B

Drawing Title
GENERAL LAYOUT
SHEET 1 OF 3

14 FLOOR, THE TOWERS SOUTH,
2 HERTZOG BOULEVARD,
CAPE TOWN, SOUTH AFRICA,
8001

TEL: +27 21 425 2870
WEB: www.hho.co.za
EMAIL: enquiries@hho.co.za

Client Number
CPX.0010465

Scale
1:500 @ A1

Drawing Number
HHO-7504-705-1001

Rev
A